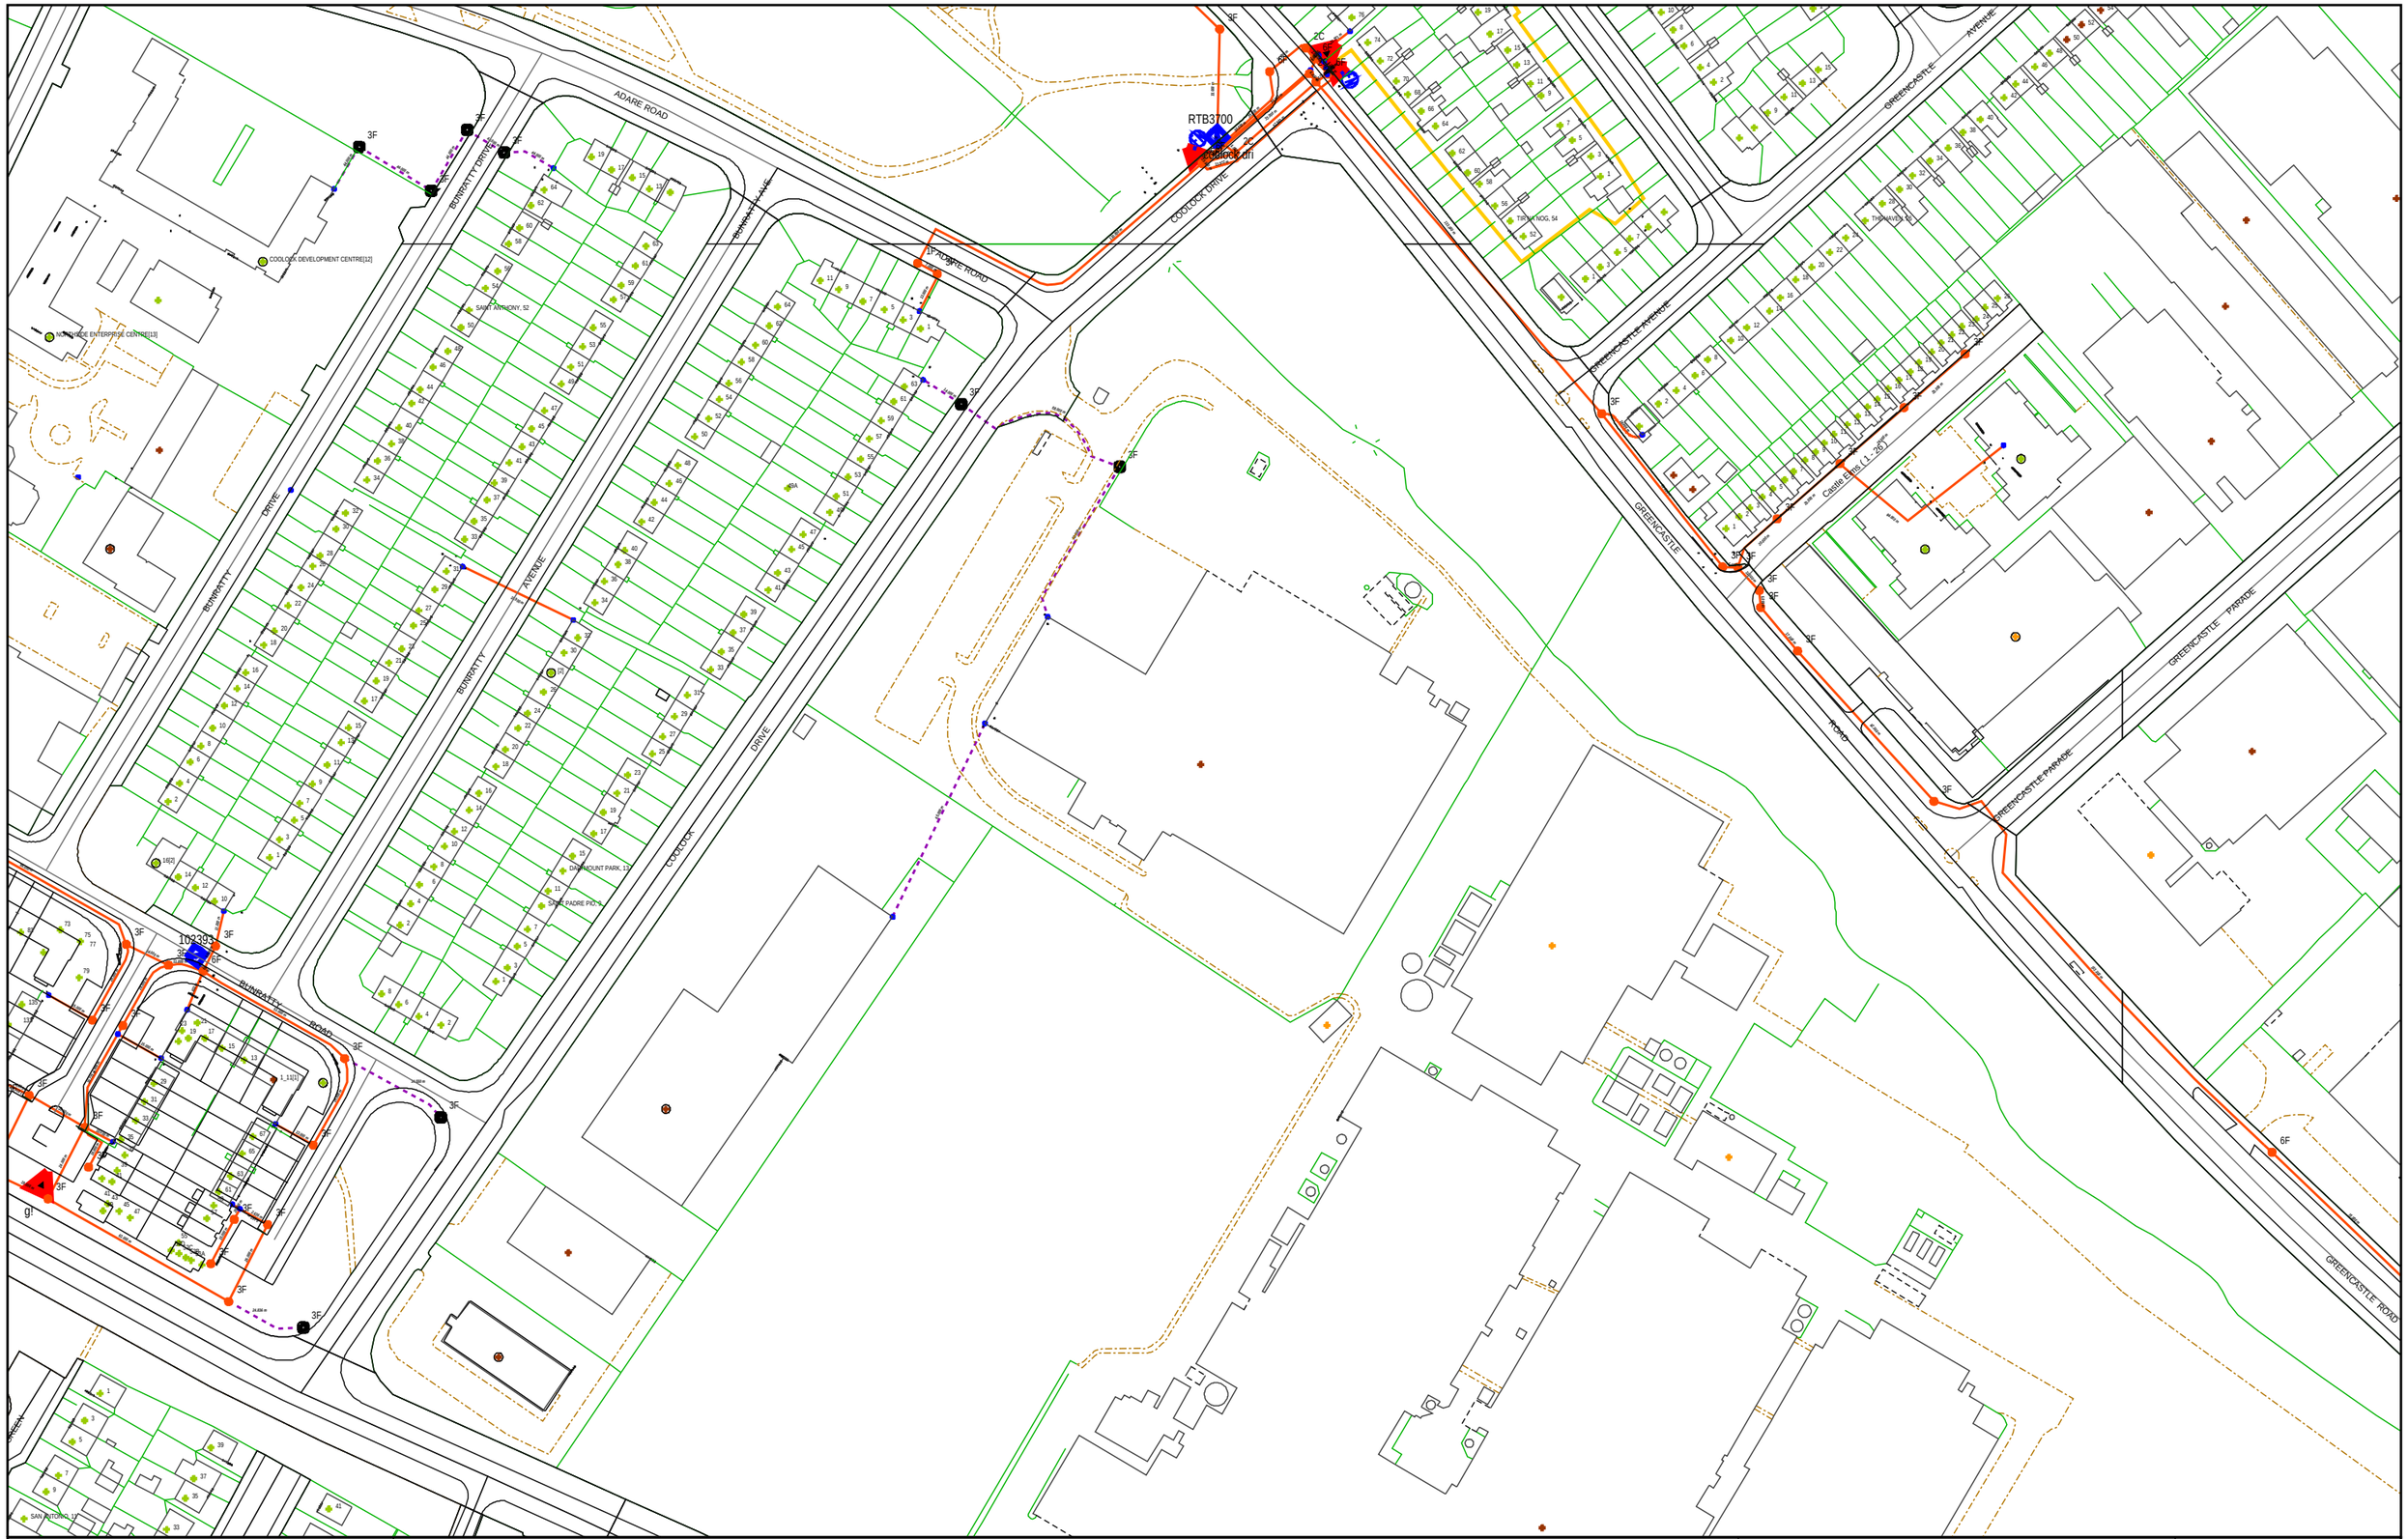

Virgin Media
Unit 6 & 7
Broomhill Business Park
Tallaght 24

PROJECT NAME

DESIGNED BY:

Ordnance Survey Ireland Licence No. EN0023805
(c) Ordnance Survey Ireland and Government of Ireland

Produced on: 04/05/2018

@ A3