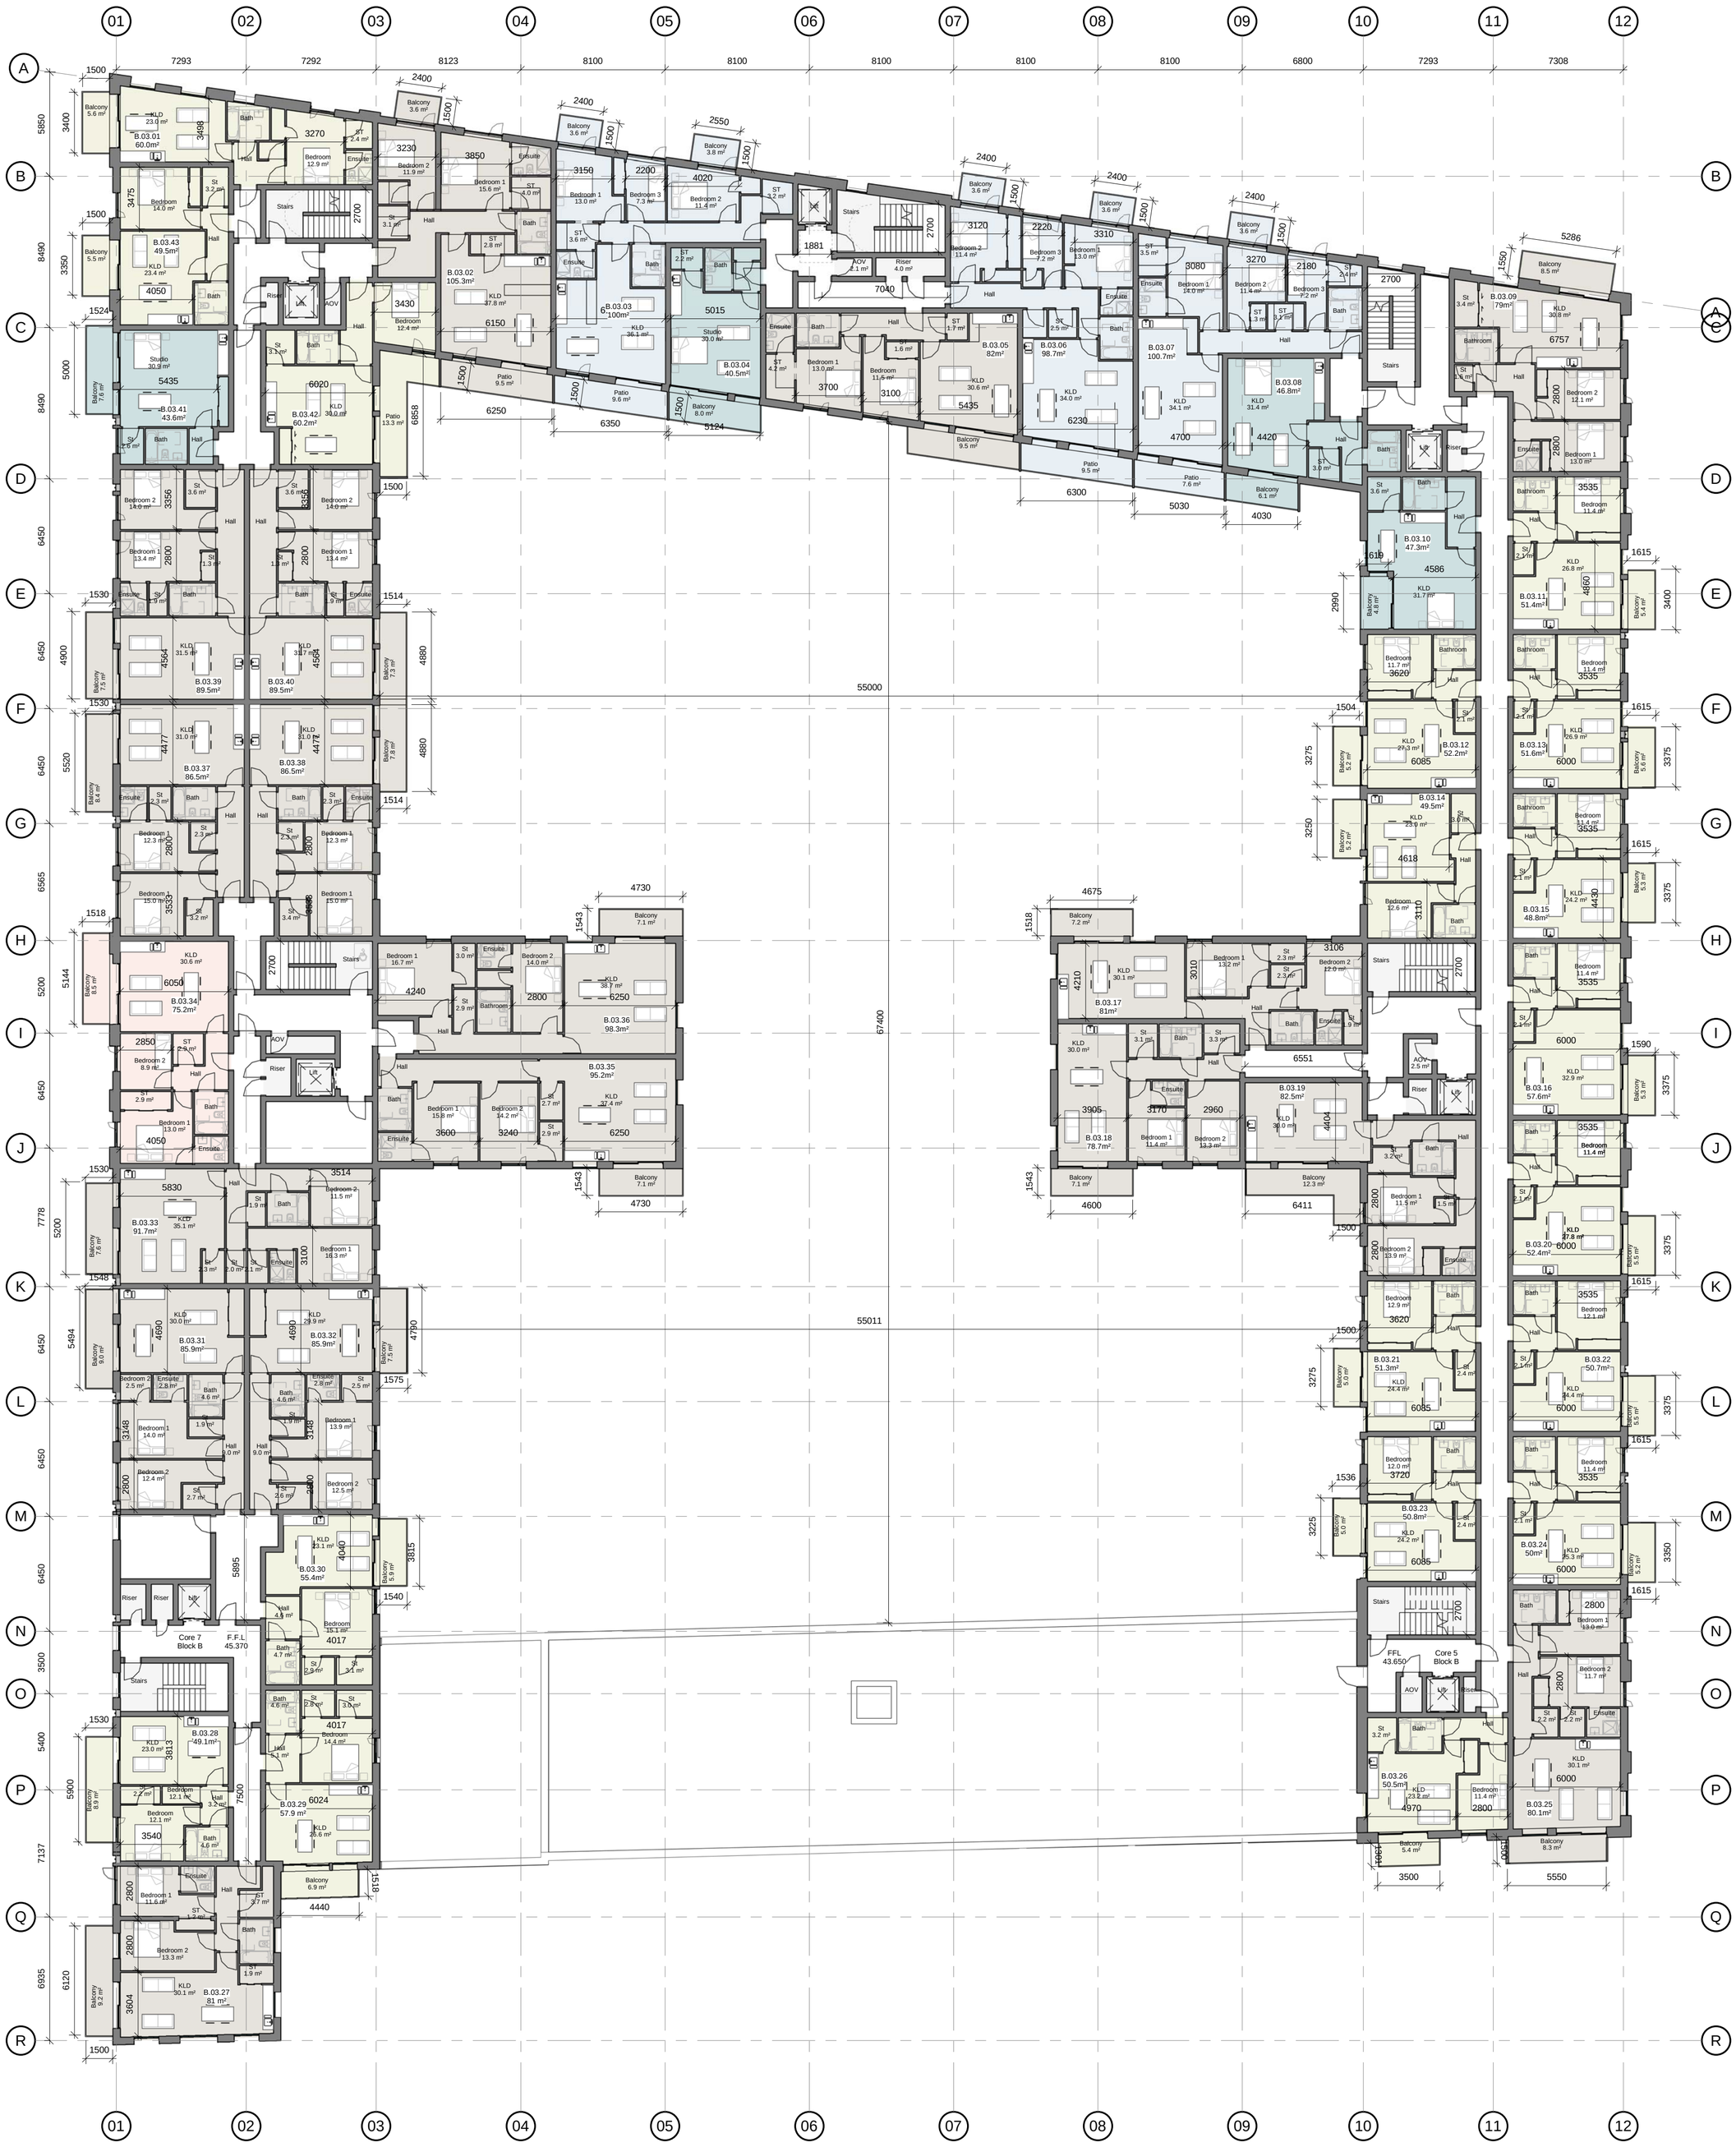

LEGEND:

- 1 Bedroom Apartment
- 2 Bedroom Apartment
- 2 Bedroom Apartment (3 people)
- 3 Bedroom Apartment
- Studio Apartment

1 03 Third Floor Level

1 : 200

NOTES:

Copyright of this drawing is vested in the Architect and it must not be copied or reproduced without consent. Figured dimensions only are to be taken from this drawing. All contractors must visit site and be responsible for taking and checking all dimensions relative their work. PLUS Architecture are to be advised of any variation between drawings and site conditions
DO NOT SCALE OFF THIS DRAWING... IF IN DOUBT ASK

REV.	DATE:	DETAILS:	INITIALS:

NORTH POINT:

KEY PLAN:

PLUS ARCHITECTURE Chancery Lane, Dublin 8, Ireland. W: www.plusarchitecture.ie T: 353 (0) 1 521 3378

PROJECT: 334_Chivers Site, Coolock	PROJECT: 334	DATE: 24/10/19
CLIENT: PLATINUM LAND	DRAWING NO.: 334_B_02_03	REVISION NO.:
TITLE: Third Floor Plan_Block B	DRAWN BY.: AM	SCALE AT A1 .: 1 : 200
ISSUE TYPE: Planning	CHECKED BY.: GW	SCALE AT A3 .: